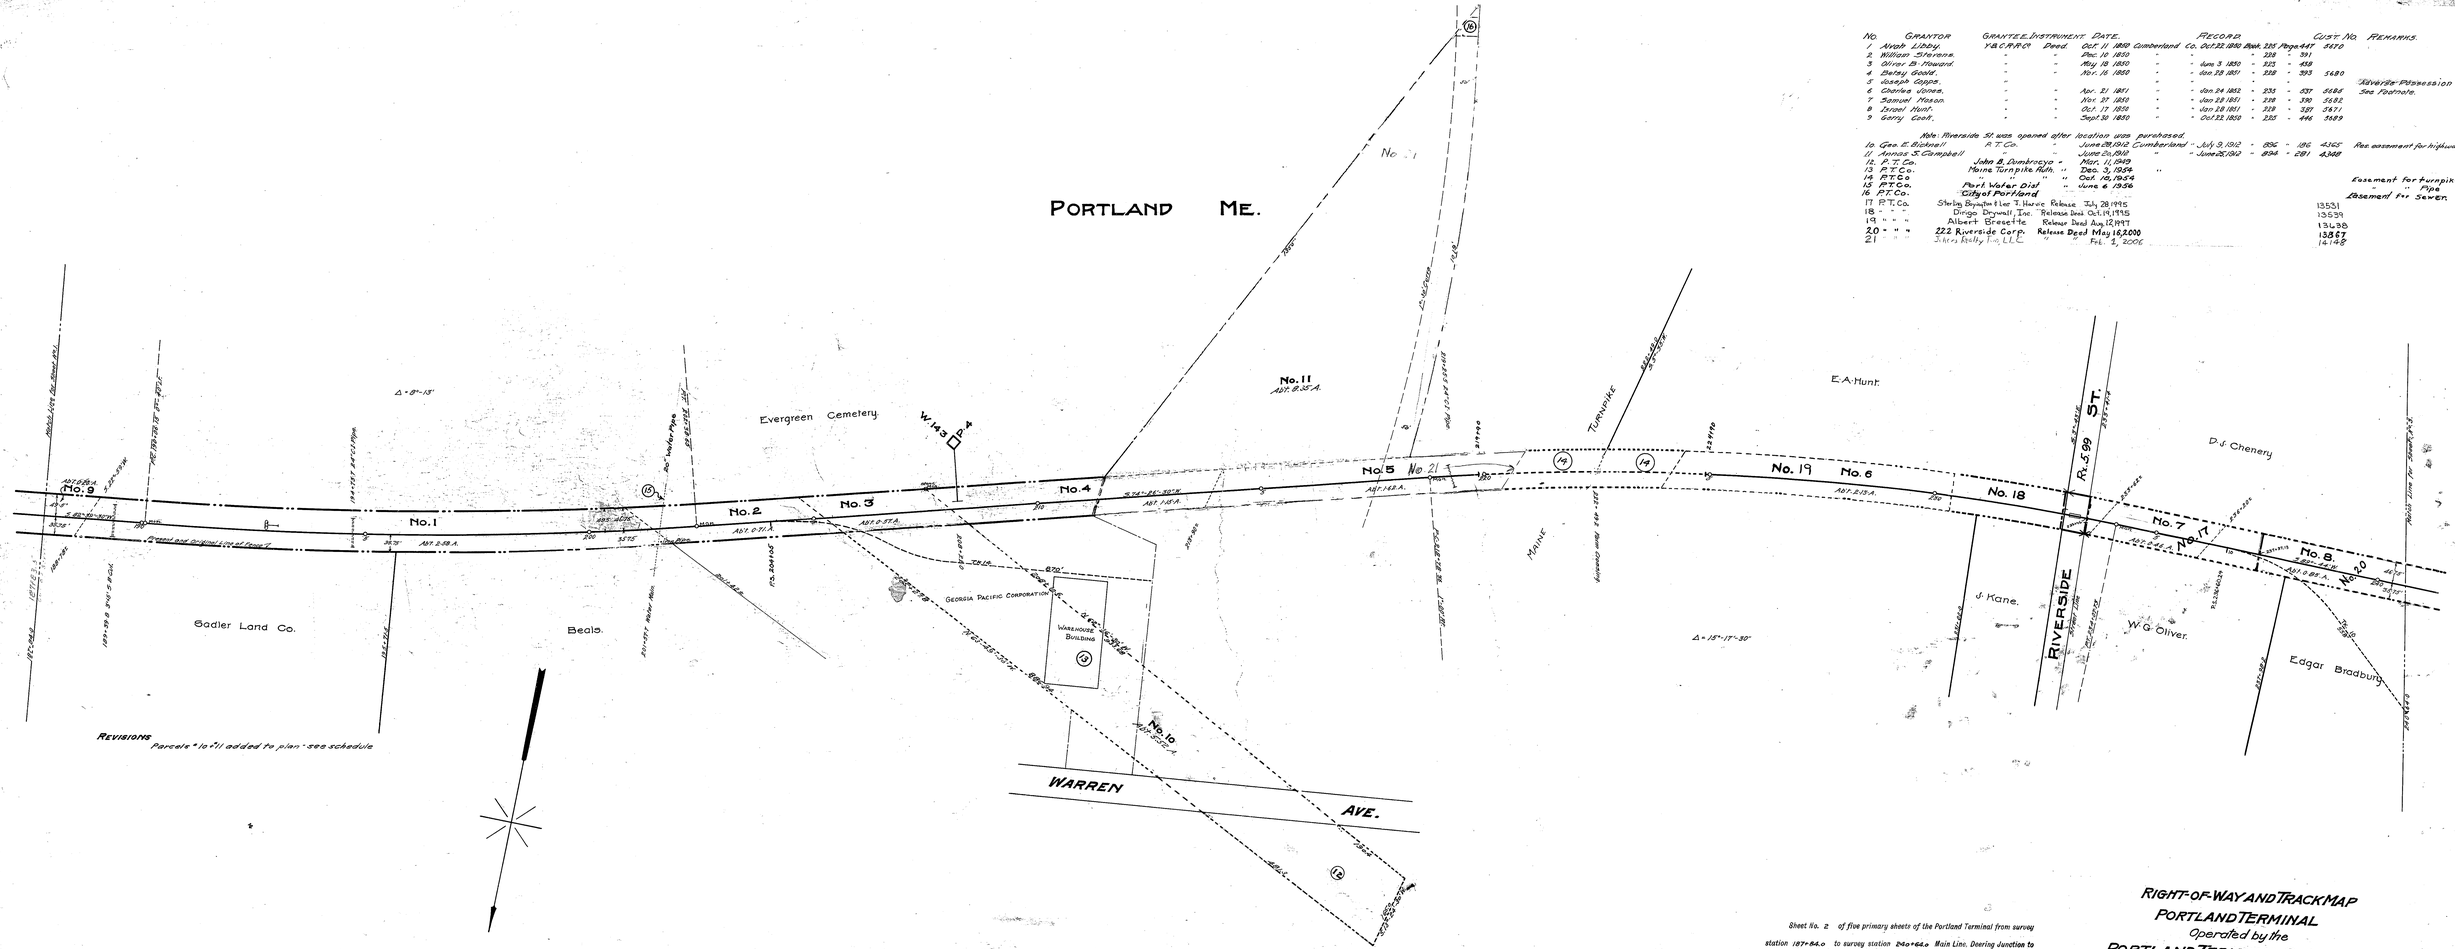

No.	Grantor	Grantee, Instrument	Date.	Record	Cust. No.	Remarks.
1	Ariah Libby.	Y.B.C.R.R.Co. Deed.	Oct. 11 1850	Cumberland Co. Oct. 22, 1850 Book 235 Page 441	3670	
2	William Stevens.	" "	Dec. 10 1850	" " " 239 " 391		
3	Oliver B. Howard.	" "	May 19 1850	" " " 223 " 458		
4	Betsy Goold.	" "	Nov. 16 1850	" " " 238 " 393	3680	
5	Joseph Capps.	" "		" " " " "		Adverse Possession
6	Charles Jones.	" "	Apr. 21 1851	" " " 235 " 537	3686	See Footnote.
7	Samuel Mason.	" "	Nov. 27 1850	" " " 238 " 390	3682	
8	Israel Hunt.	" "	Oct. 17 1850	" " " 239 " 391	3671	
9	Geny Coat.	" "	Sept. 30 1850	" " " 235 " 496	3683	
	Note: Riverside St. was opened after location was perafixed.					
10	Geo. E. Bicknell	P.T. Co.	June 28, 1912	Cumberland - July 9, 1912 - 896 - 186	4365	Rec. easement for highway
11	Annas S. Campbell	"	June 24, 1912	" - June 25, 1912 - 894 - 281	4348	
12	P.T. Co.	John B. Dombrocya -	Nov. 11, 1949			
13	P.T.Co.	Maine Turnpike Auth. "	Dec. 3, 1954	"		
14	P.T.Co.	" "	Oct. 10, 1924			Easement for turnpike
15	P.T.Co.	Port Water Dist	" June 6, 1956			Pipe
16	P.T.Co.	City of Portland	"			Easement for Sewer.
17	P.T.Co.	Sterling Boynton Fine T. Horse	Release July 28 1995		13531	
18	" "	Dirigo Drywall, Inc.	Release Deed Oct. 19, 1995		13539	
19	" " "	Albert Brissette	Release Deed Aug. 12, 1997		13638	
20	" " "	222 Riverside Corp.	Release Deed May 16, 2000		13867	
21	" "	Sikes Realty Trust LLC	" Feb. 1, 2006		14148	

Sheet No. 2 of five primary sheets of the Portland Terminal from survey station 187+84.0 to survey station 240+64.0 Main Line, Deering Junction to Westbrook-Gorham Line.

Officer authorized to sign records.

RIGHT-OF-WAY AND TRACK MAP
PORTLAND TERMINAL
Operated by the
PORTLAND TERMINAL COMPANY
STATION 187+84.0 TO STATION 240+64.0
Scale:- 1" = 100'. JUNE 30, 1916

OFFICE OF CHIEF ENGINEER
PORTLAND, MAINE

V-P-E
2

From Acad. Y Plan Sht. 2